JOHNSON'S ISLAND

DRAINAGE & PAVEMENT STUDY
EXISTING DRAINAGE FEATURES
THE HENRY G. REITZ ENGINEERING CO.
SCALE: 1" = 200' SEPTEMBER 2007

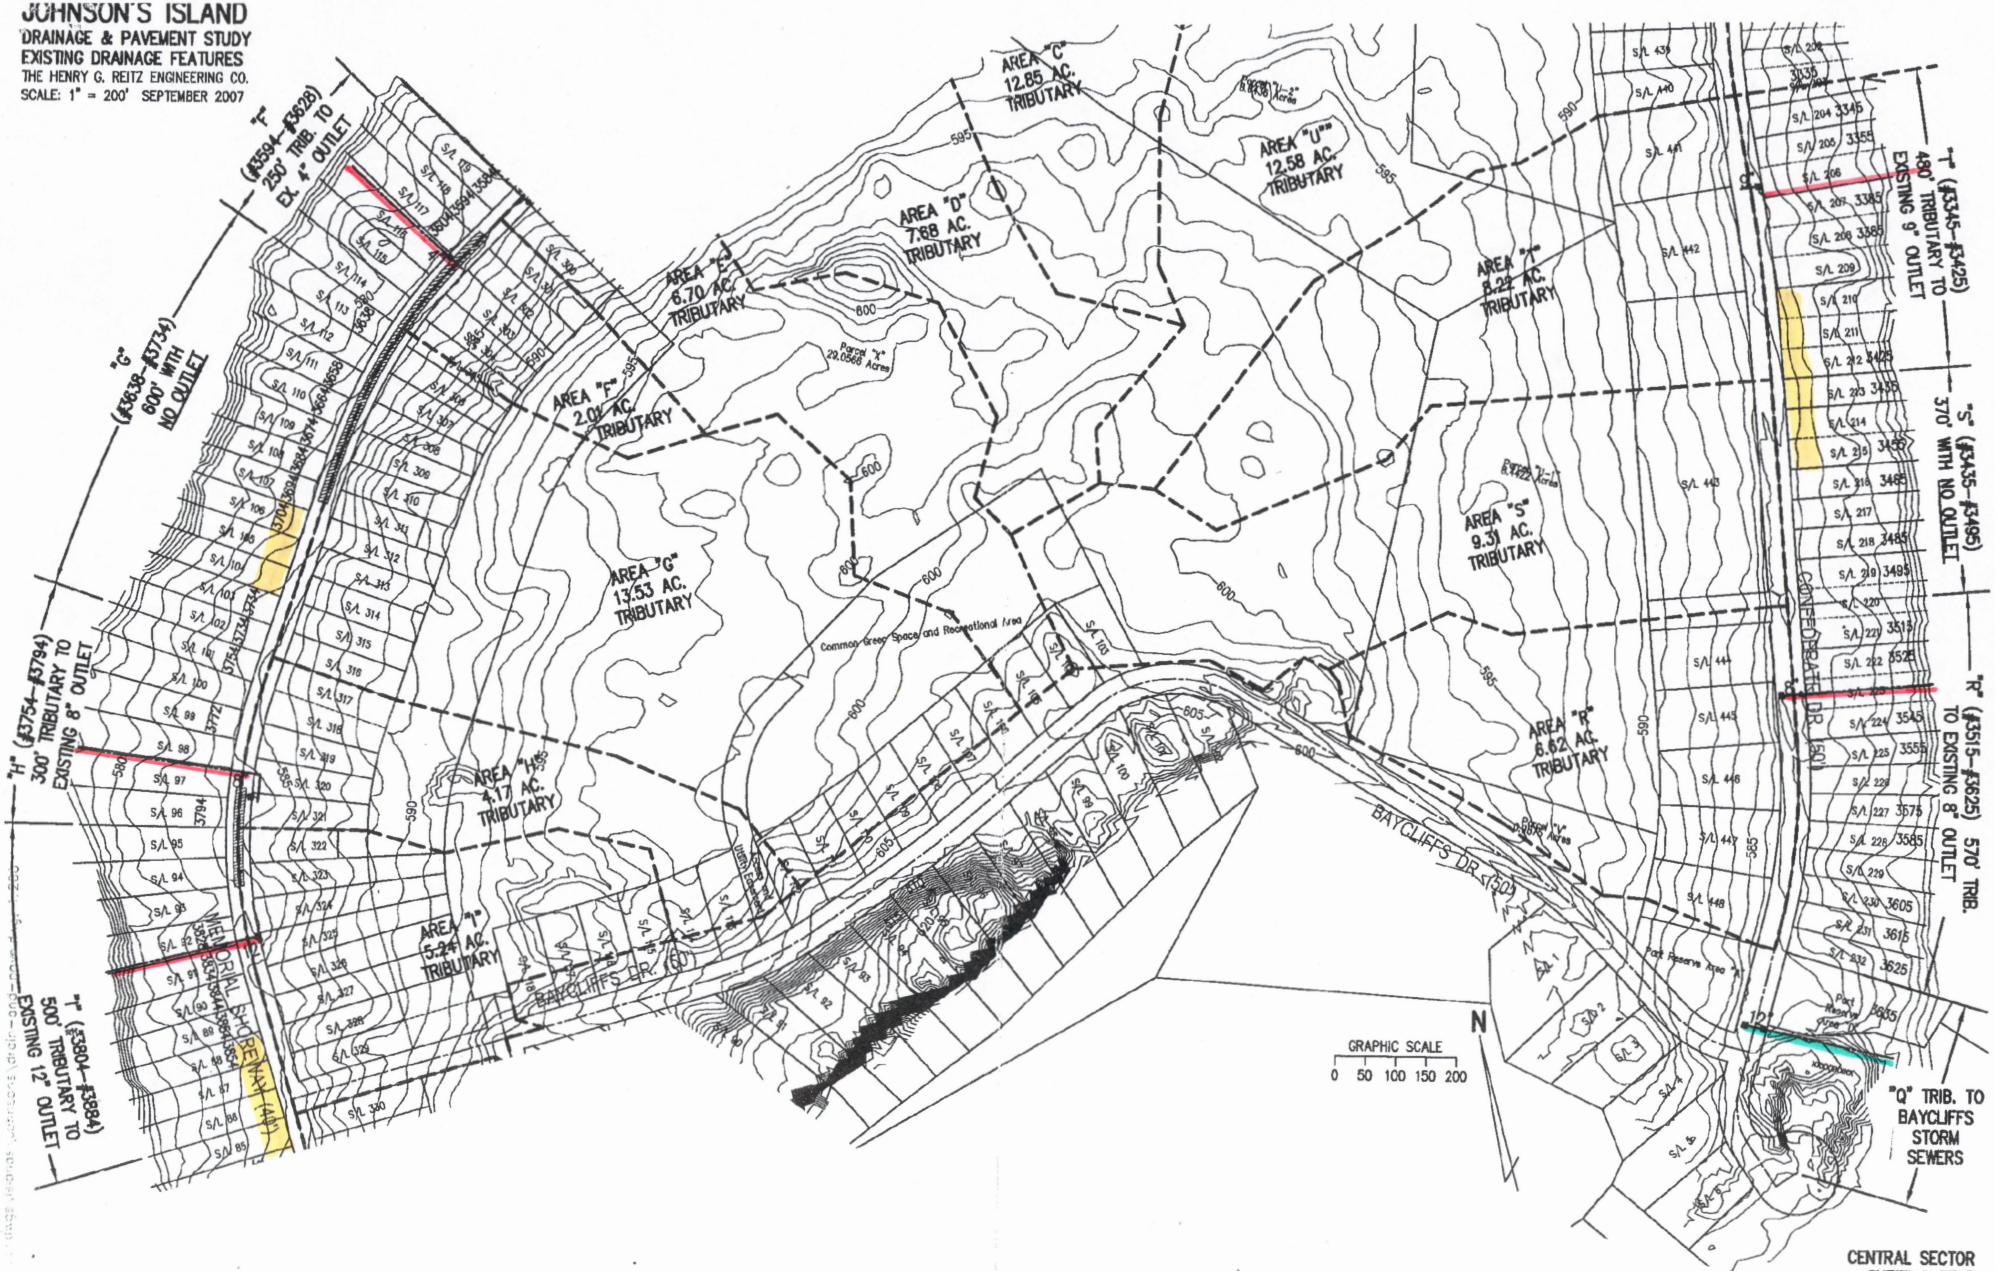

CENTRAL SECTOR
SHEET 2 OF 3